DRAWING No. 9532-GHL-02-DD-S-970 | SHT. 001 | REV. R1

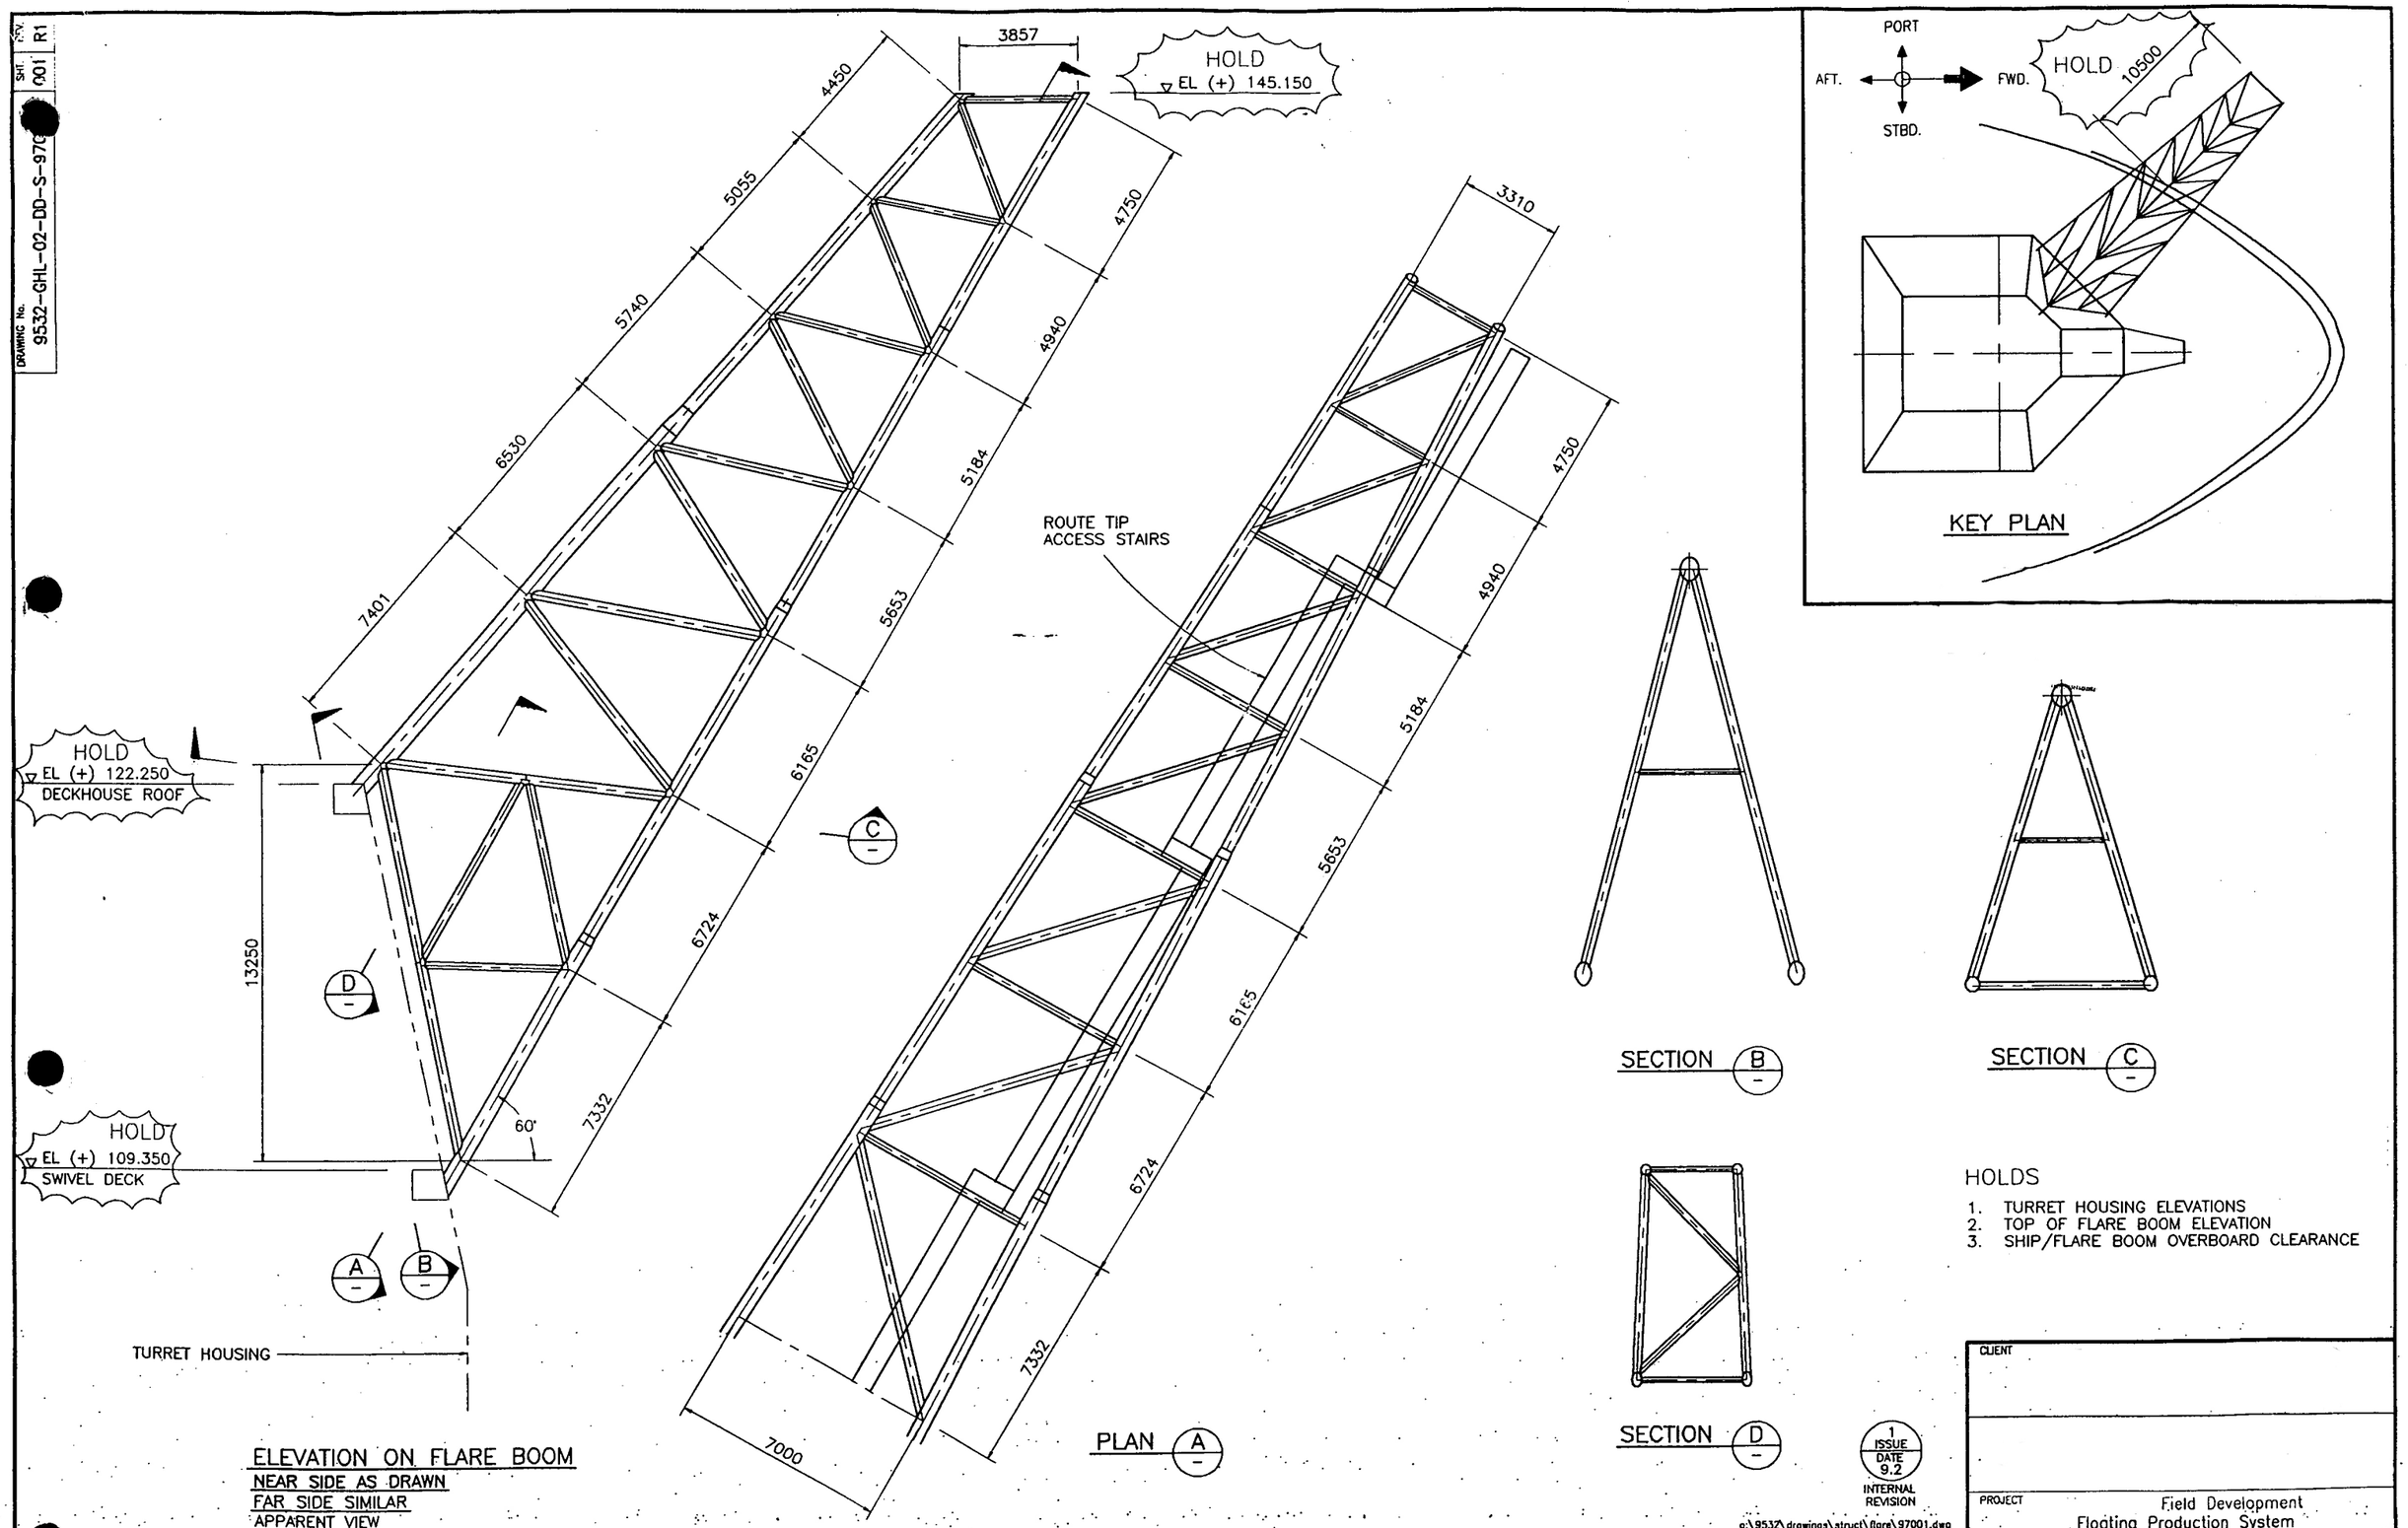

ELEVATION ON FLARE BOOM
NEAR SIDE AS DRAWN
FAR SIDE SIMILAR
APPARENT VIEW

HOLDS

1. TURRET HOUSING ELEVATIONS
2. TOP OF FLARE BOOM ELEVATION
3. SHIP/FLARE BOOM OVERBOARD CLEARANCE

1 ISSUE DATE 9.2 INTERNAL REVISION

q:\9532\drawings\struct\flare\97001.dwg

NO.	REVISION	CLIENT APPROVAL APPD. BY	CLIENT APPROVAL REV.	CLIENT APPROVAL DATE
R1	ISSUED FOR IDC			

DRAWING No | REFERENCE DRAWINGS

REV.	DATE	ORIG	DRN	CHK'D	APP'D
R1	9.2.96	NGA	DENA		

	SIGNED	DATE
ORIGIN BY		9.2.96
DRAWN BY		9.2.96
CHK'D BY		9/2/96
APP'D BY		

CLIENT

PROJECT: Field Development
Floating Production System

TITLE: CONCEPTUAL STRUCTURAL LAYOUT
FLARE BOOM
GENERAL ARRANGEMENT

SCALE	DRAWING No.	SHT.	REV.
1:100	9532-GHL-02-	001	R1